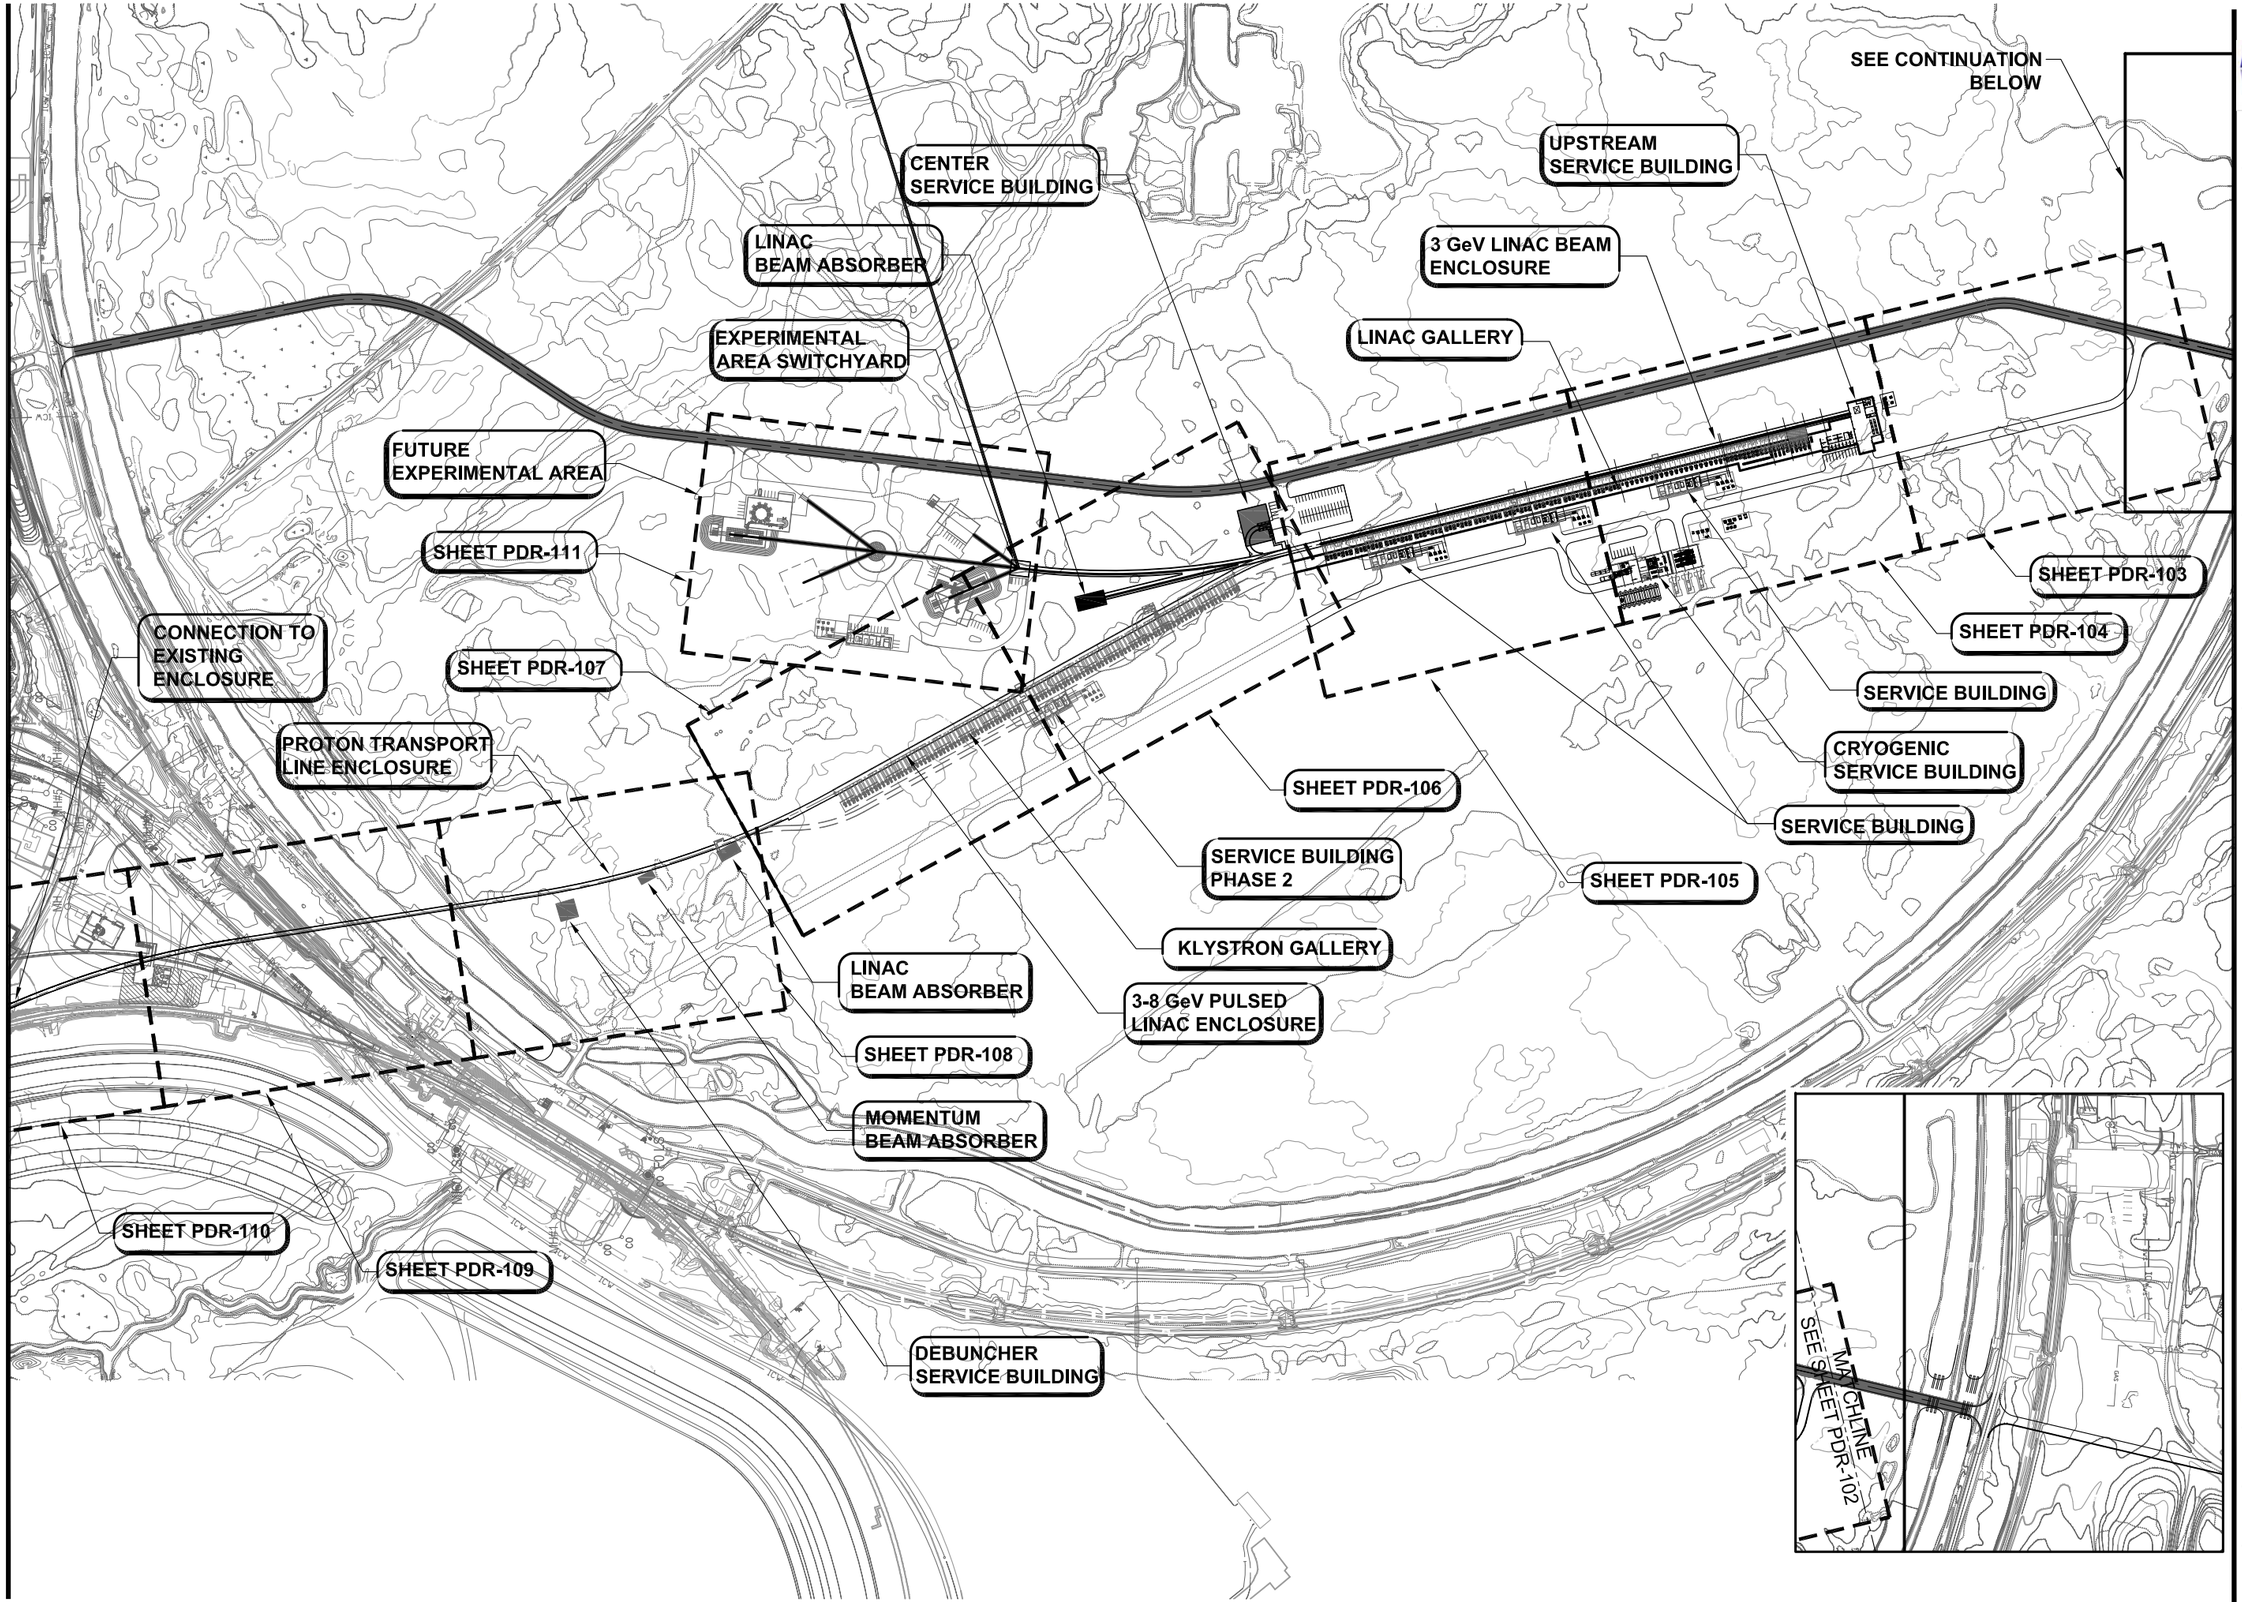

Project X

SCALE: 1" = 200'-0" 200 0 200 400 FEET

PROJECT NORTH
W E S

PROJECT X
CONVENTIONAL FACILITIES
PROJECT SITE & UTILITIES
PROJECT OVERVIEW SITE PLAN

PDR

Fermilab

U.S. DEPARTMENT OF ENERGY

DATE
JUNE 2010

PROJECT NO.
4-2-1

DRAWING NO.
PDR-101

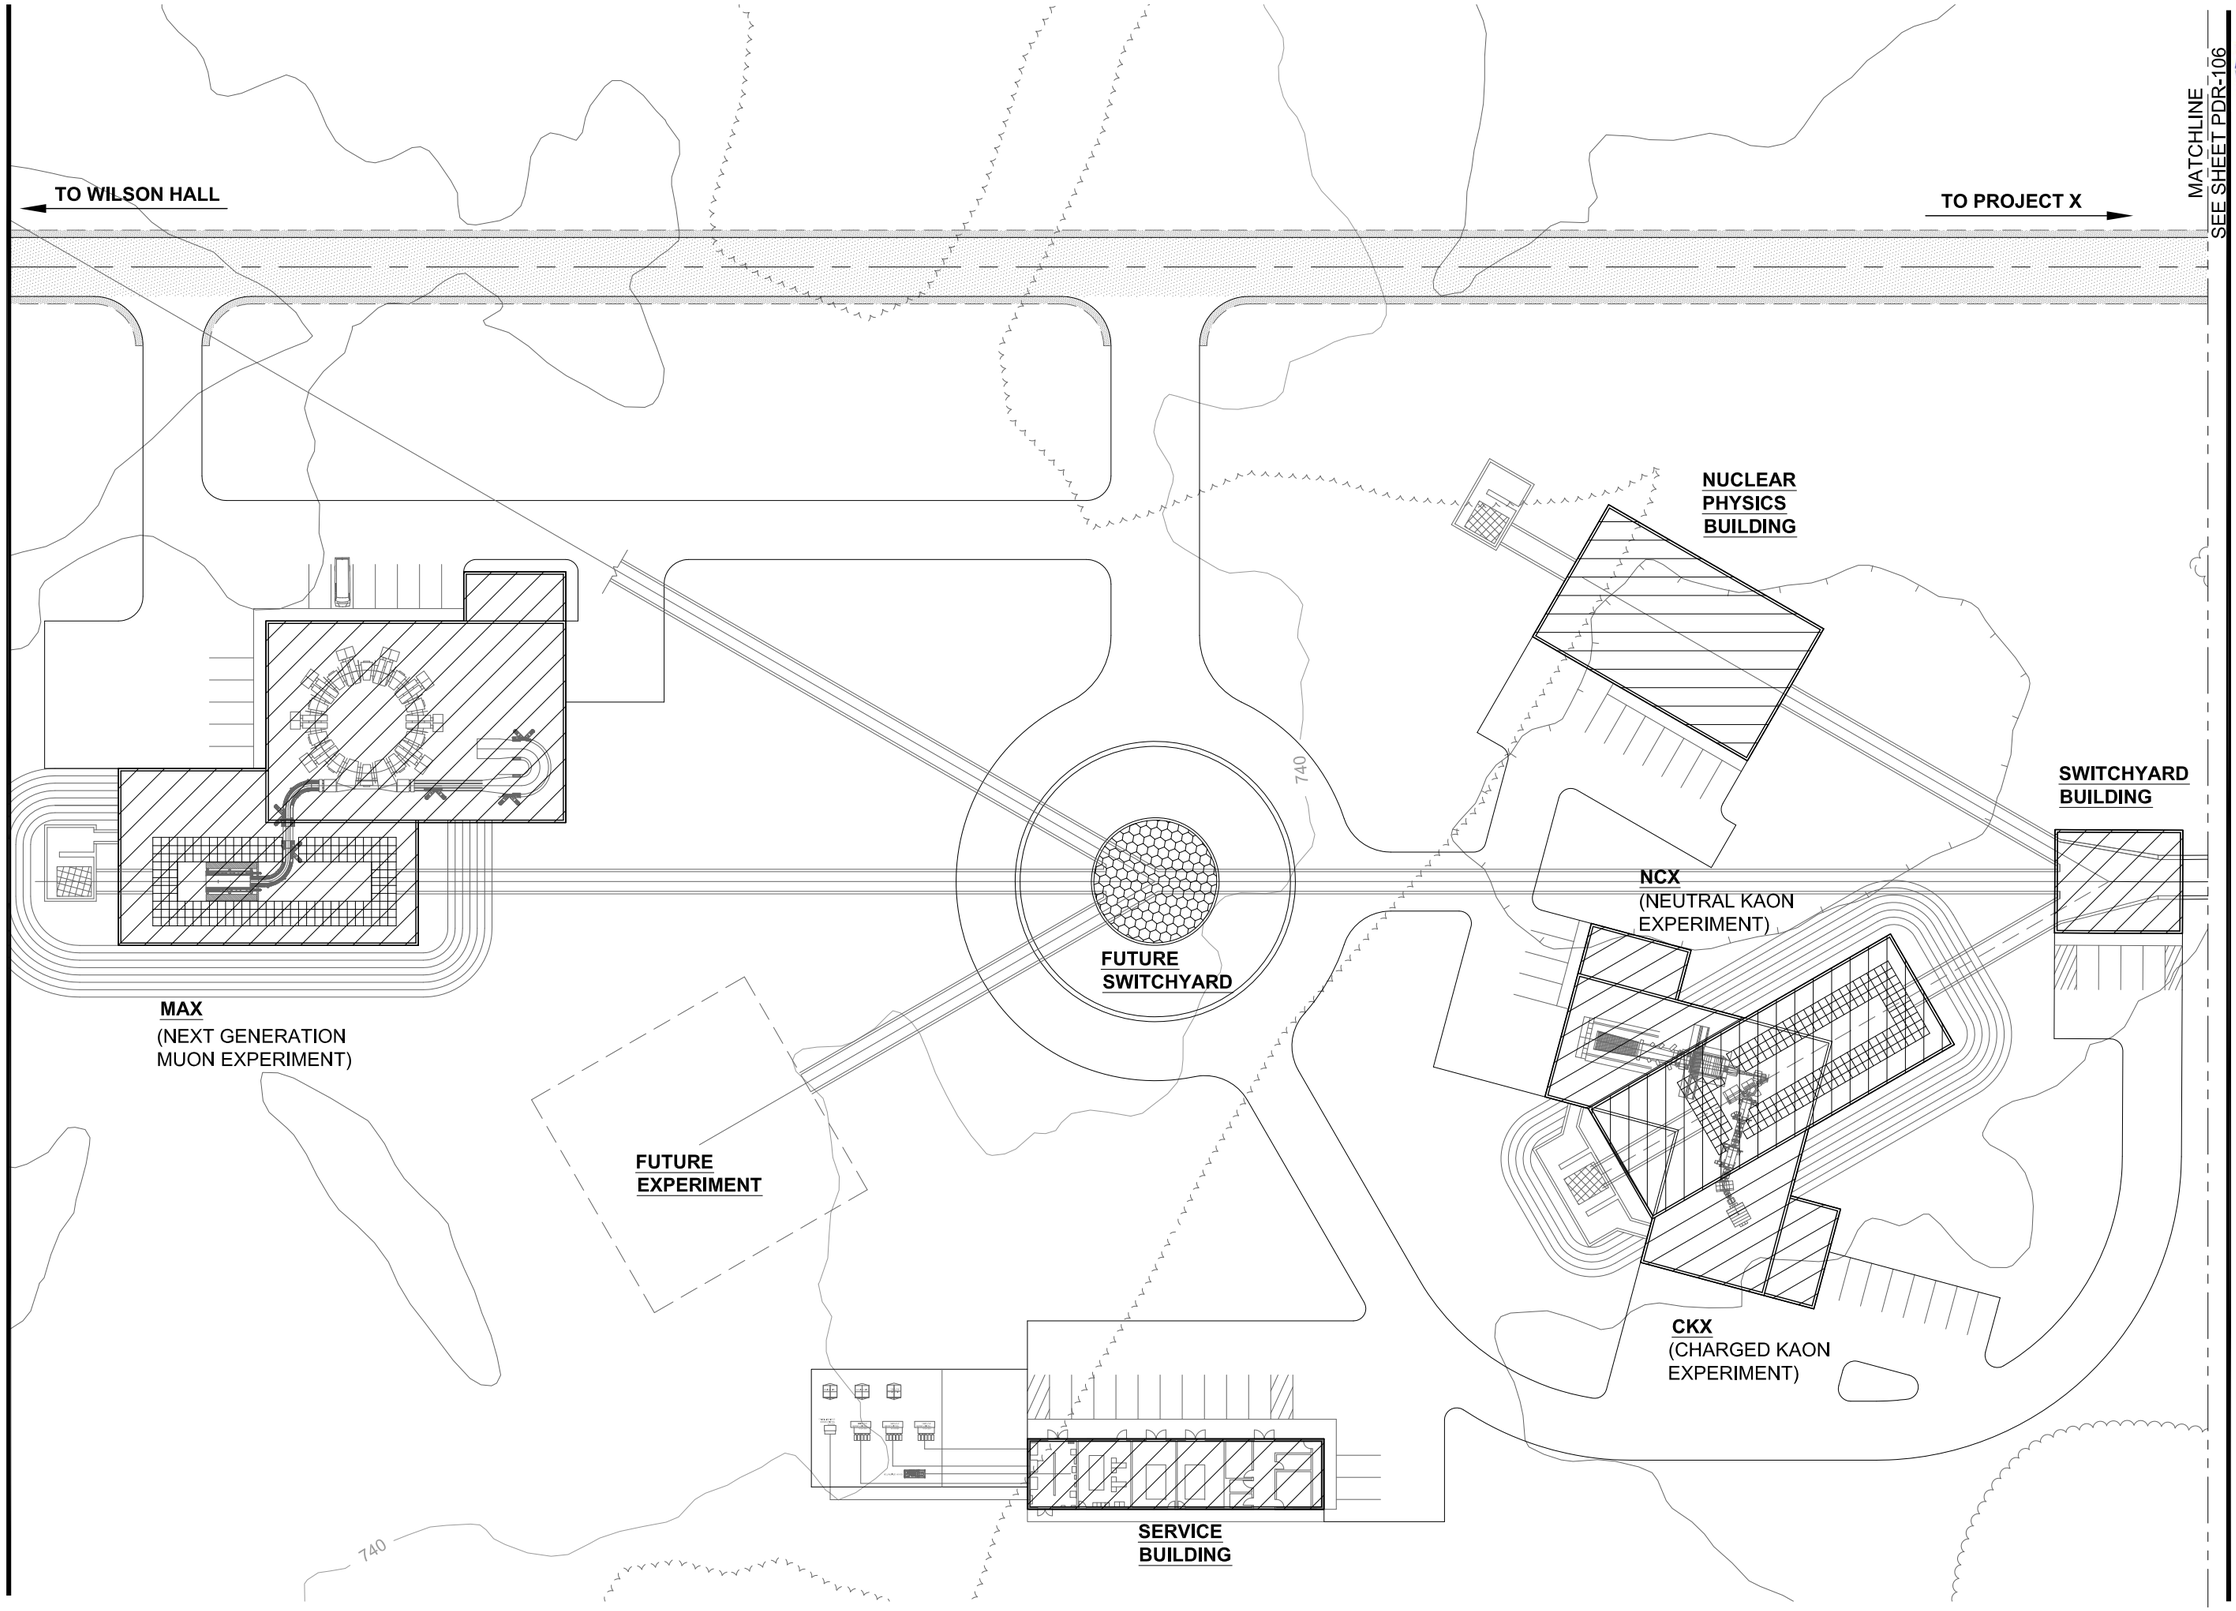

Project X

SCALE:
1" = 30'-0"
30 0 30 60
SCALE FEET

PROJECT NORTH
W
E
S

PROJECT X
CONVENTIONAL FACILITIES
PROJECT SITE & UTILITIES
FUTURE EXPERIMENTAL AREA

PDR

Fermilab

U.S. DEPARTMENT OF ENERGY

DATE
JUNE 2010

PROJECT NO.
4-2-1

DRAWING NO.
PDR-111

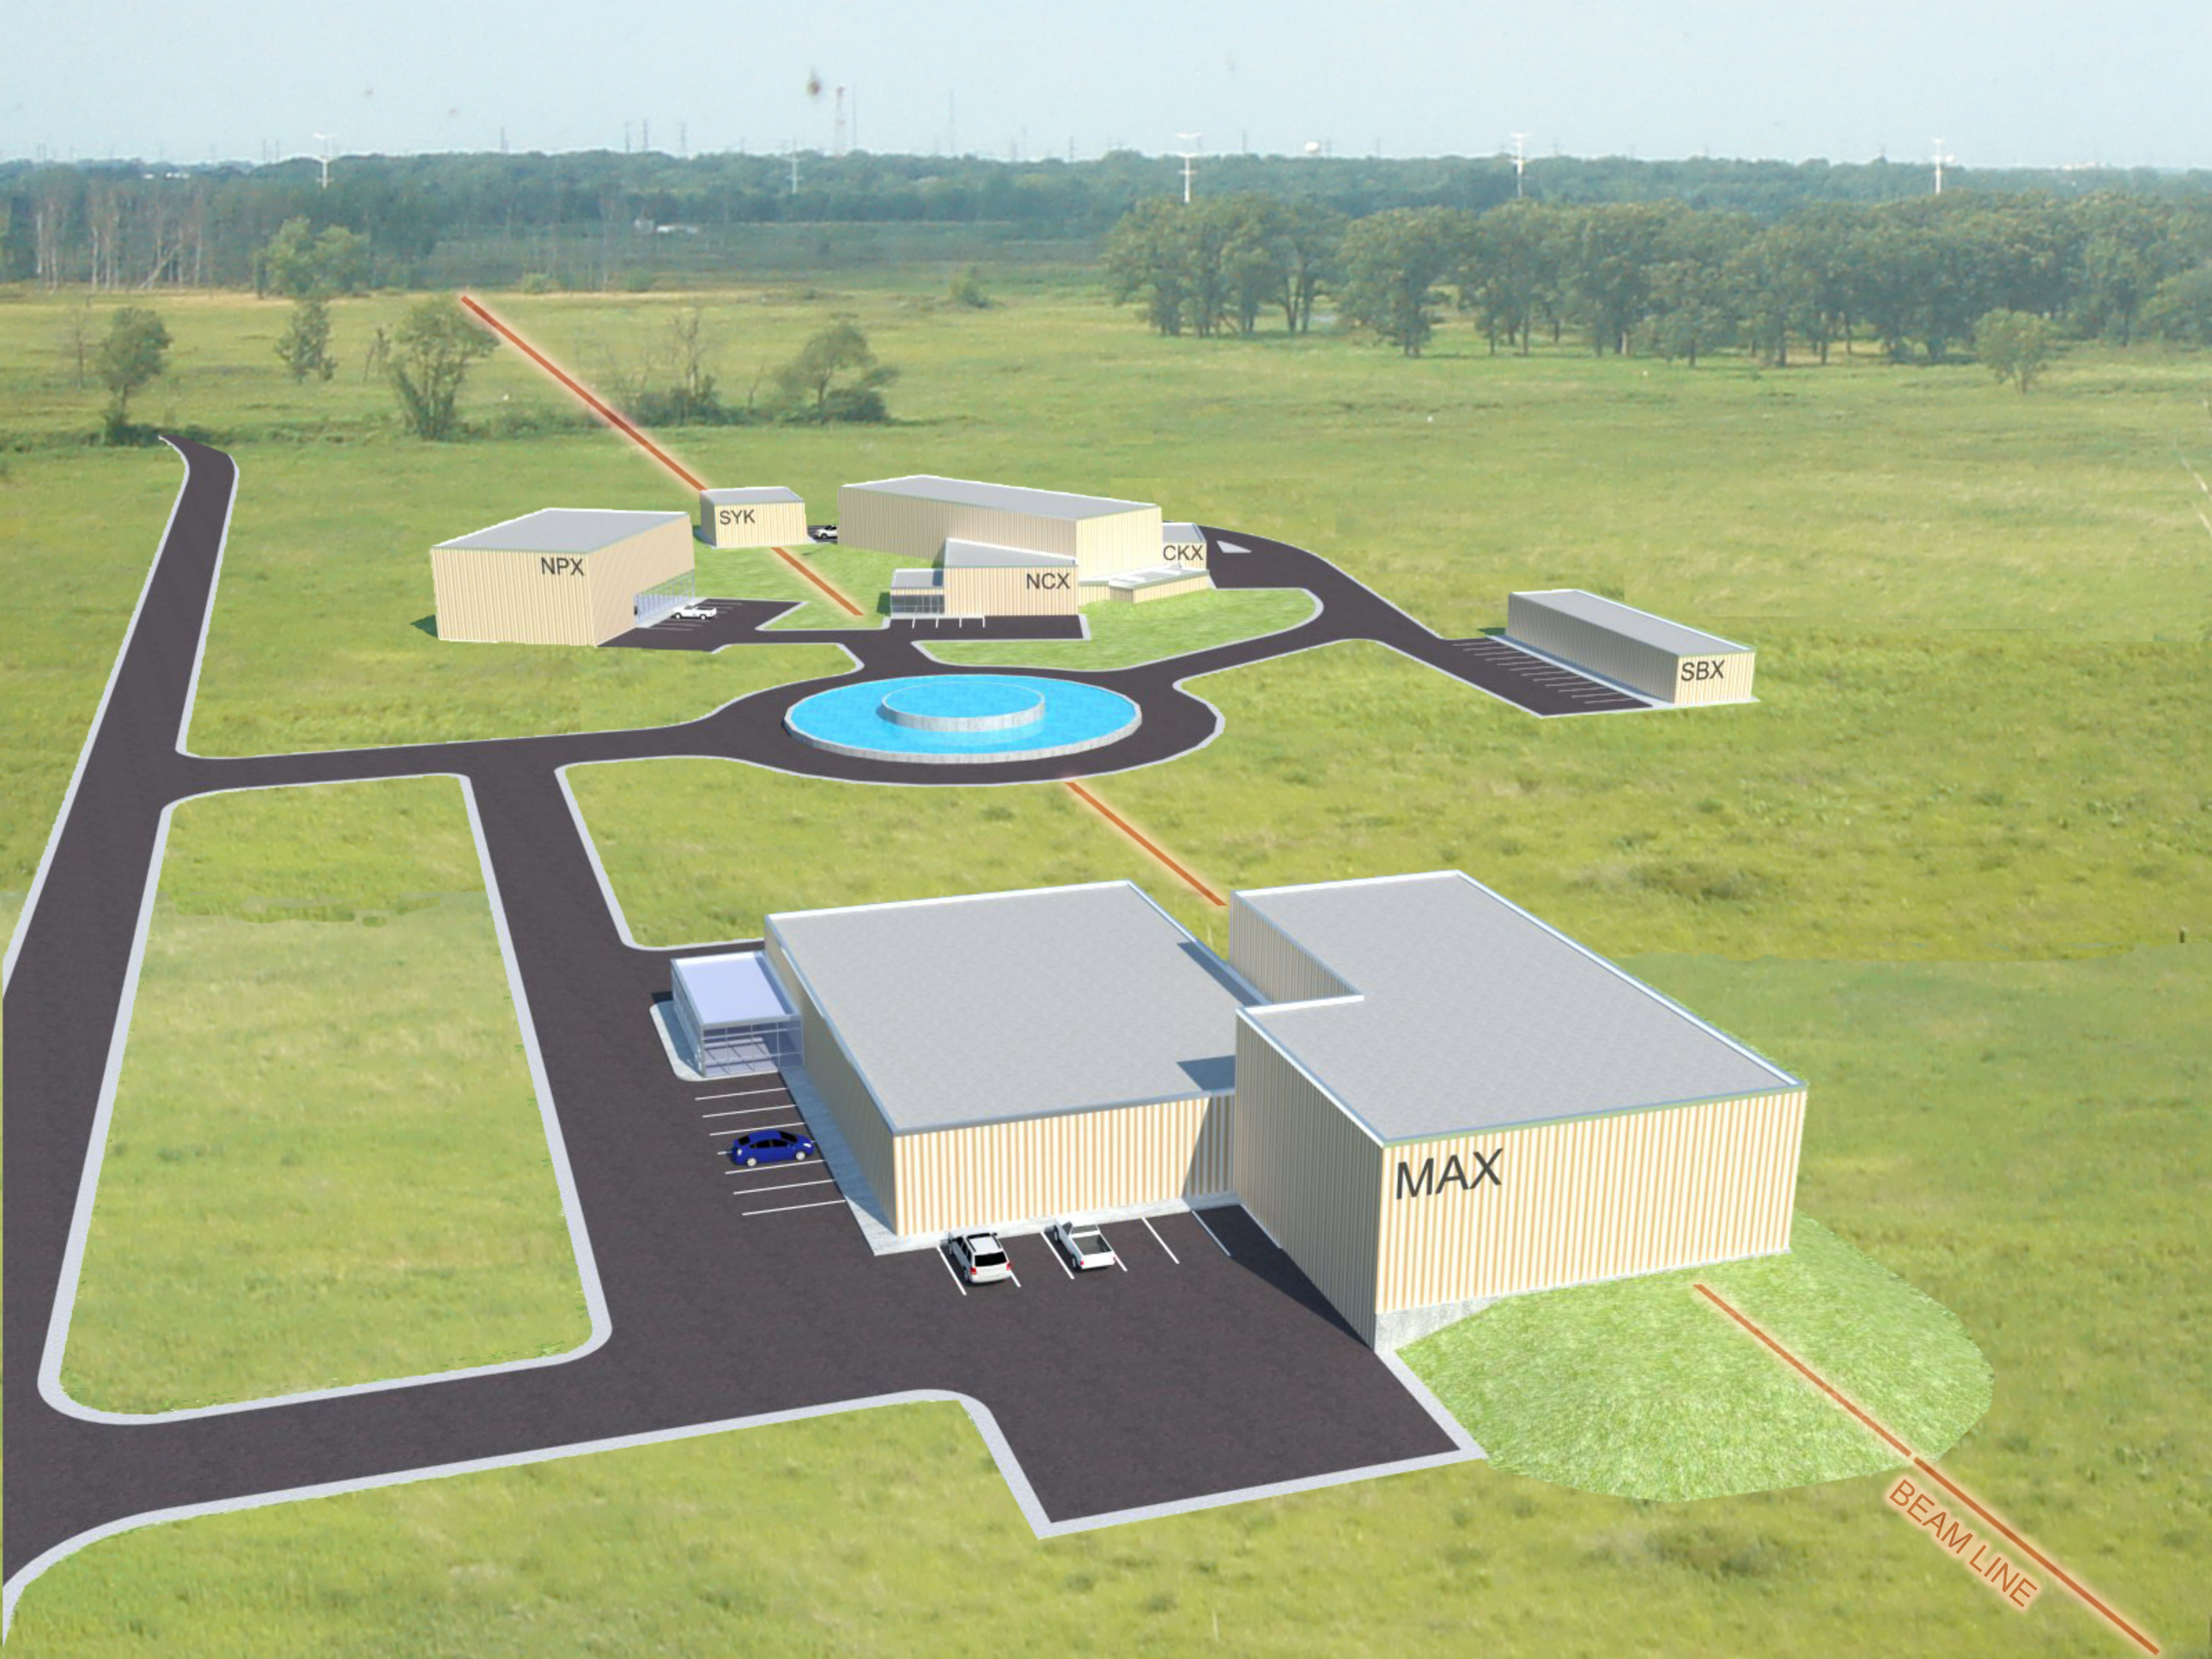
SYK
NPX
NCX
CKX
SBX
MAX
BEAM LINE

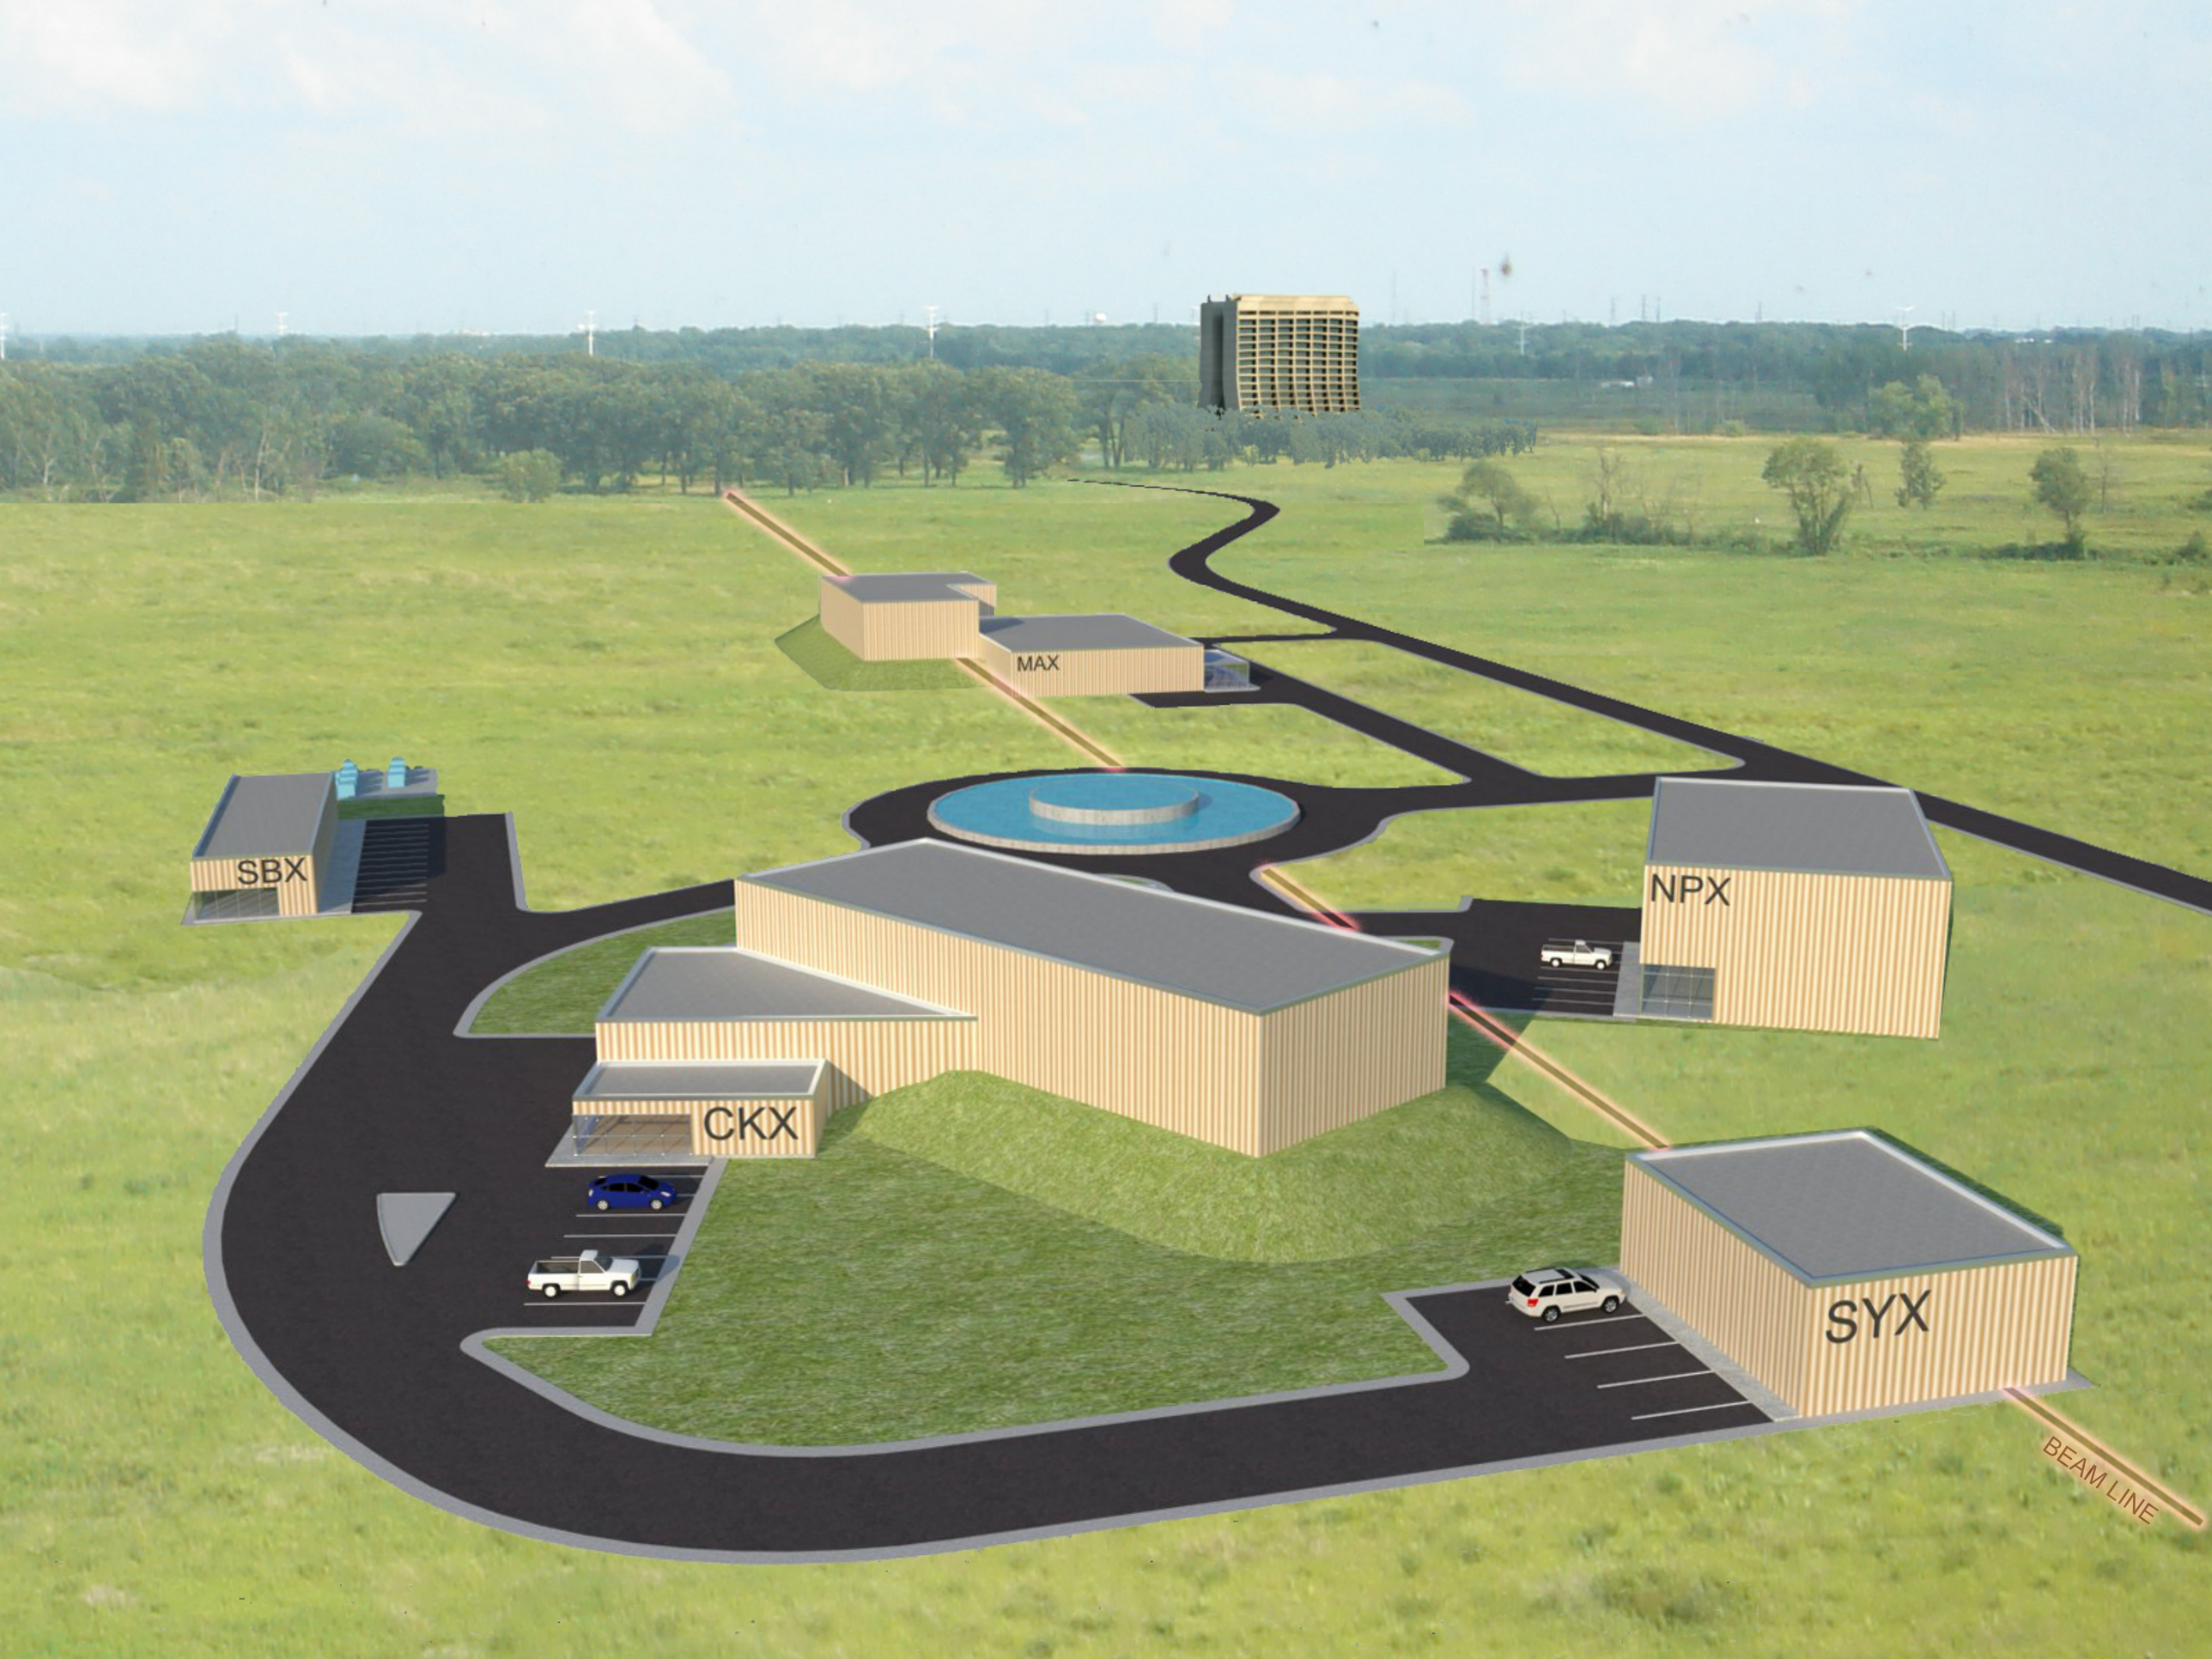
MAX
SBX
NPX
CKX
SYX
BEAM LINE